Estimate for the work of replacing 230/300mm dia SW pipeline by 400mm dia RCC Np3 pipeline at Sukha Sagar hotel road Kammanhalli up to motherland apartment coming under KK Halli service station of AEE E2-1 sub division.

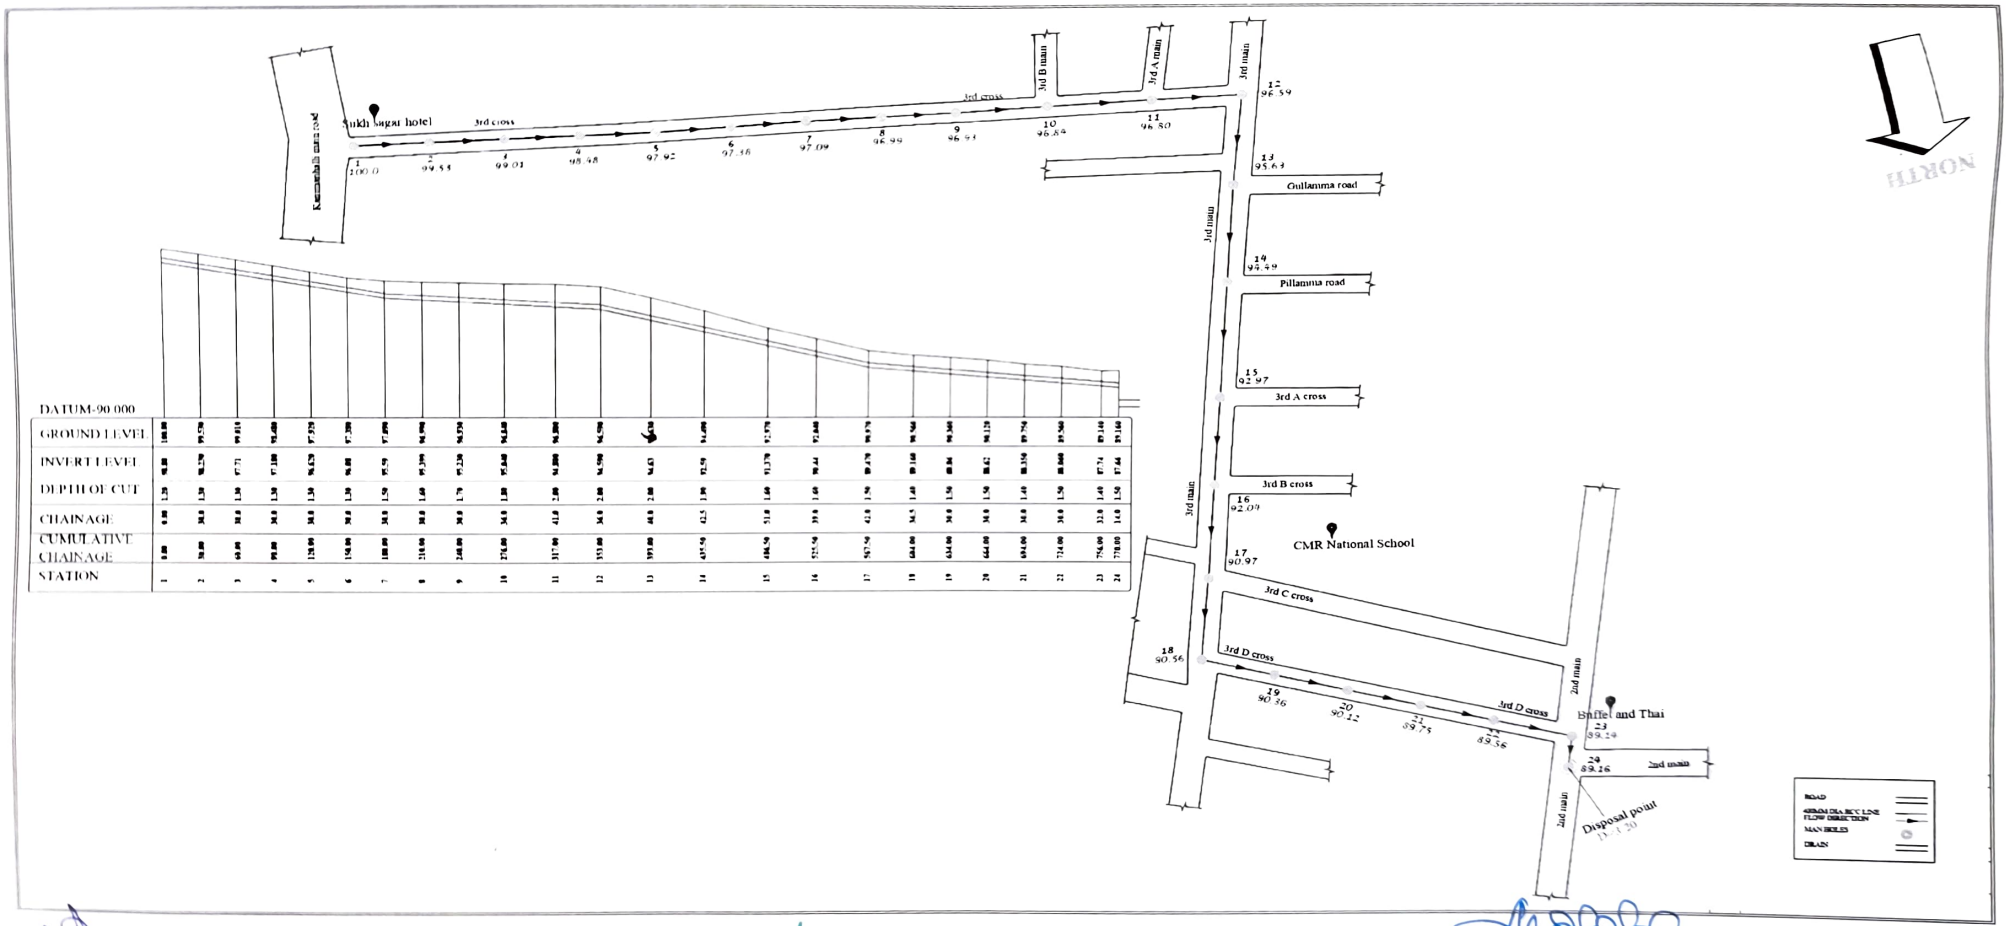

AE(HBR)

AEE E21

EE E2

Estimate for the work of replacing 230/300mm dia SW pipeline by 400mm dia RCC Np3 pipeline at Sukha Sagar hotel road Kammanhalli up to motherland apartment coming under KK Halli service station of AEE E2-1 sub division.

AE(HBR)

AEE E21

EE E2